


Neugestaltung Uferpark - Friedrichstraße - Bahnhofplatz in Friedrichshafen

Vorentwurf Lageplan Bahnhofplatz und Stadtbalkon, M. 1:200, Stand 17.07.2019

Landesarchitektenbüro k1

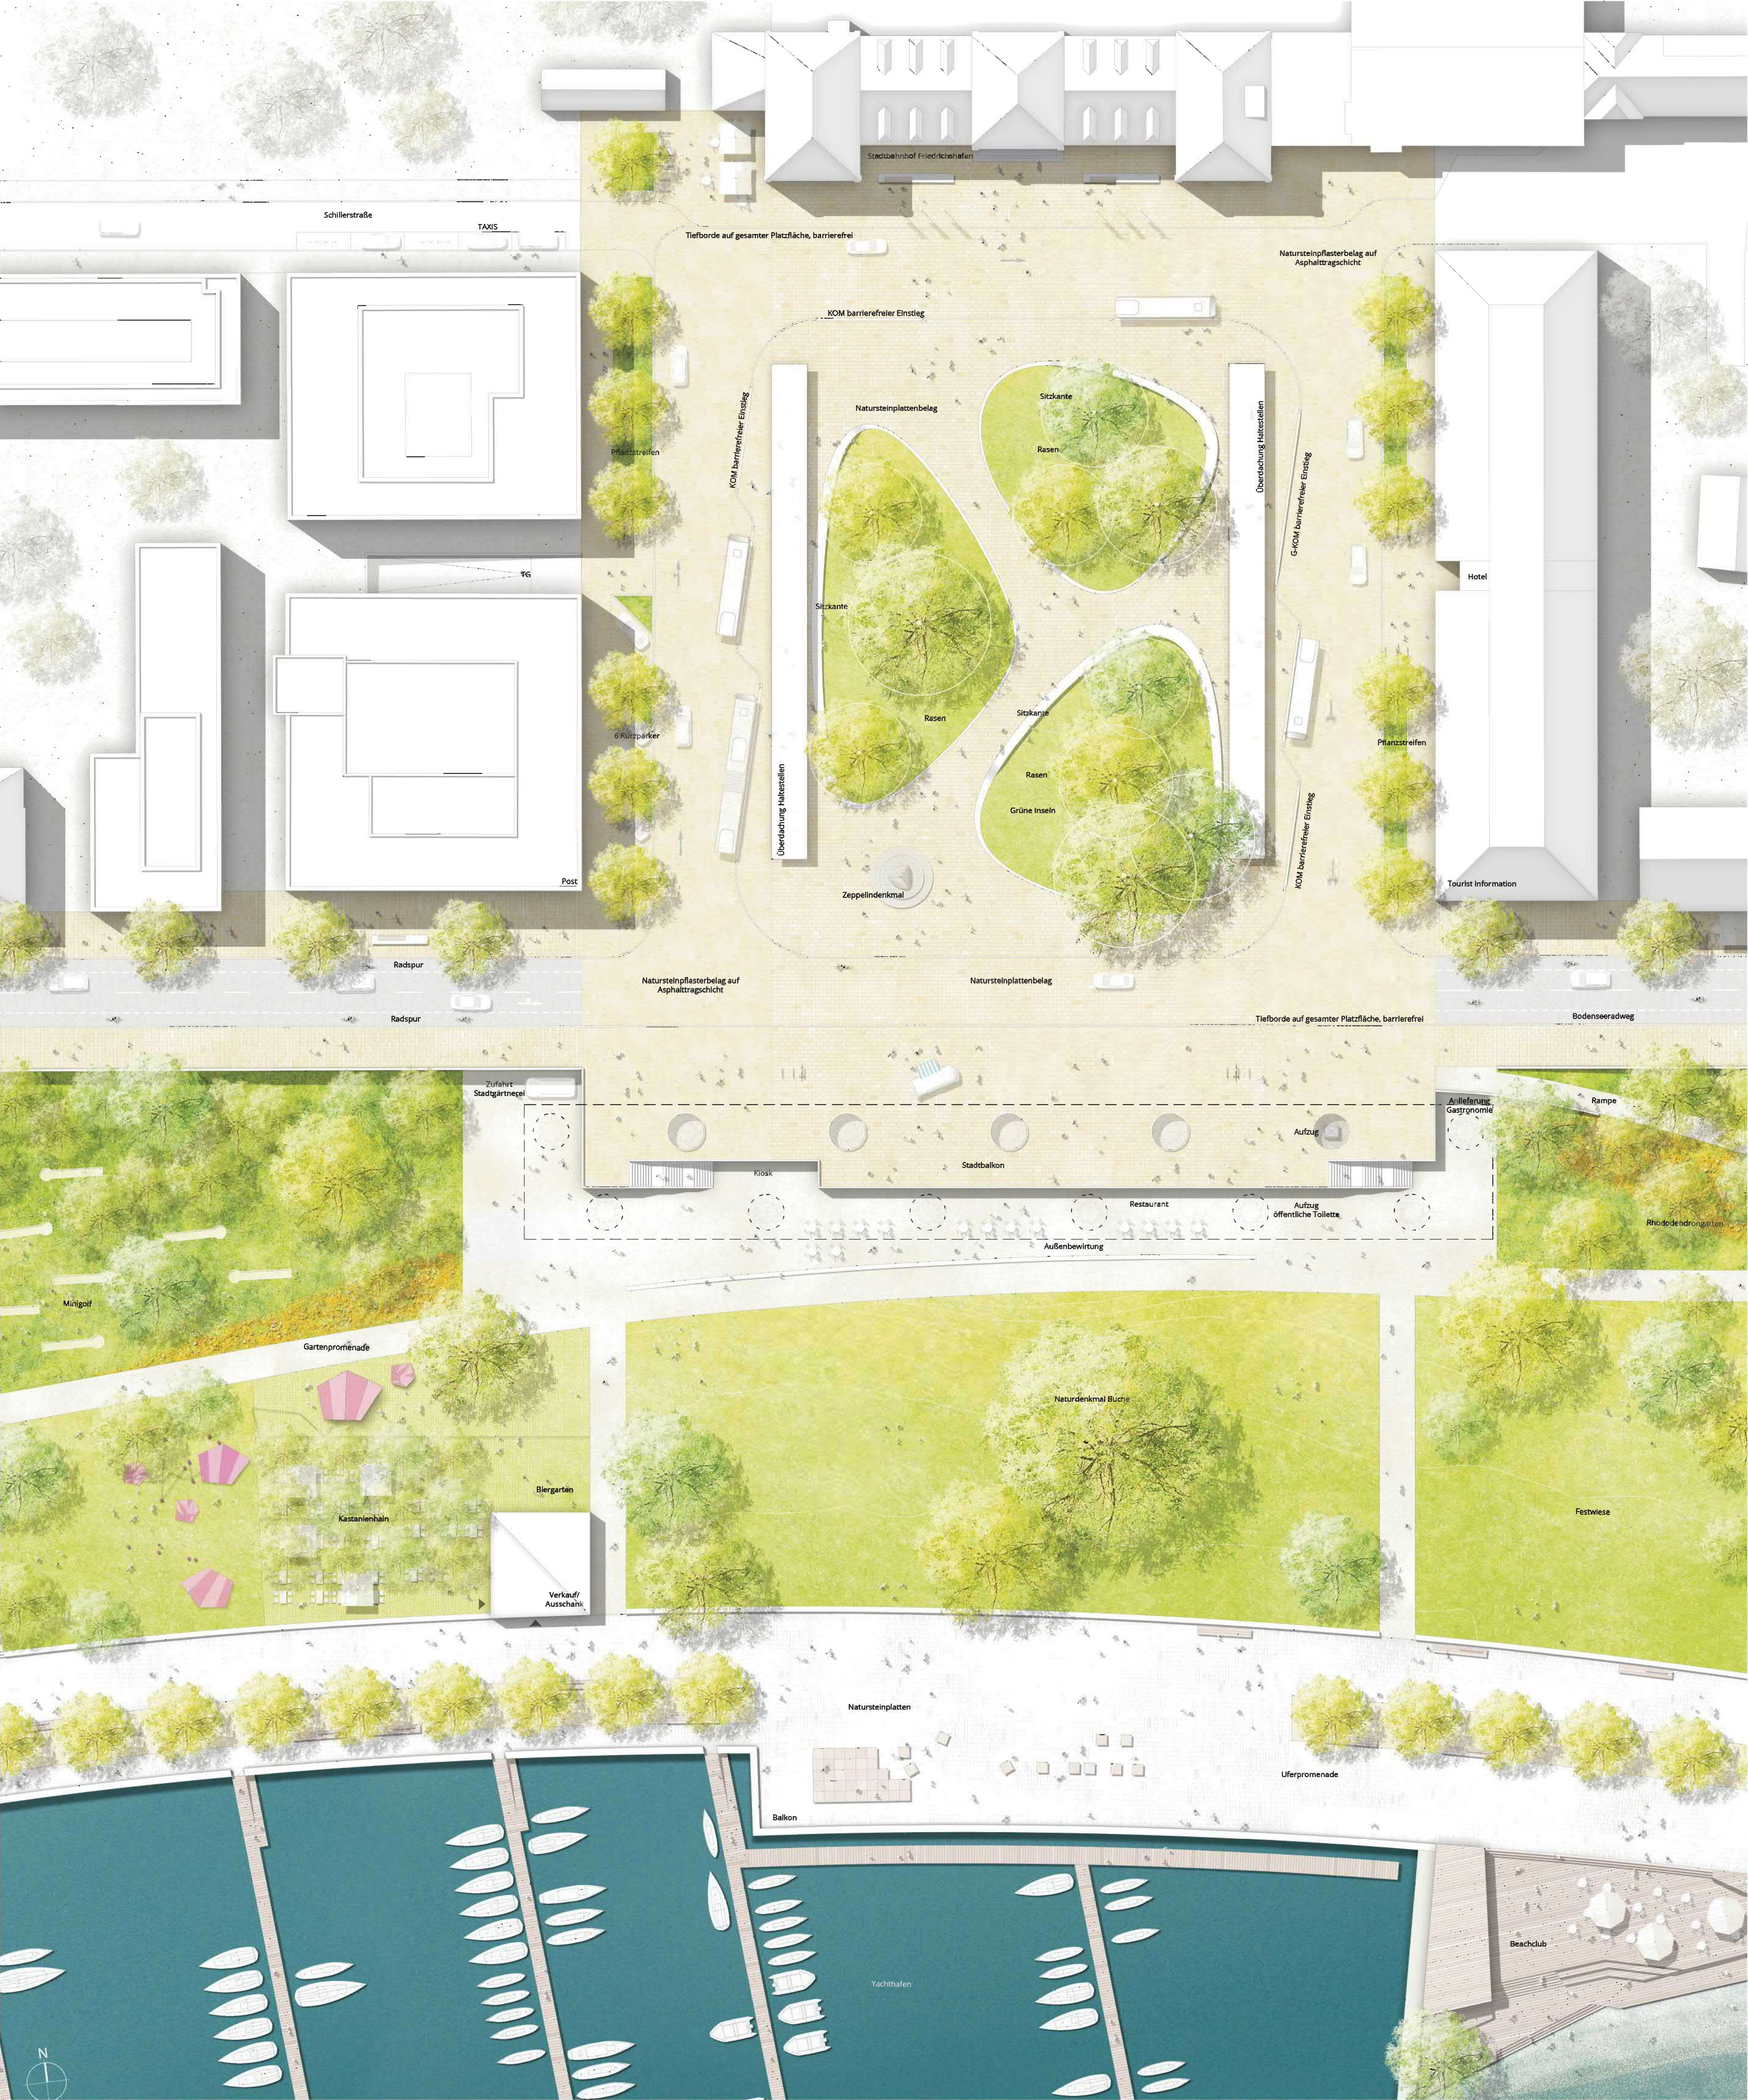














Neugestaltung Uferpark - Friedrichstraße - Bahnhofsplatz in Friedrichshafen

Vorentwurf Lageplan Bahnhofsplatz und Freitreppe, M. 1:200, Stand 17.07.2019

Landesarchitektenbüro k1

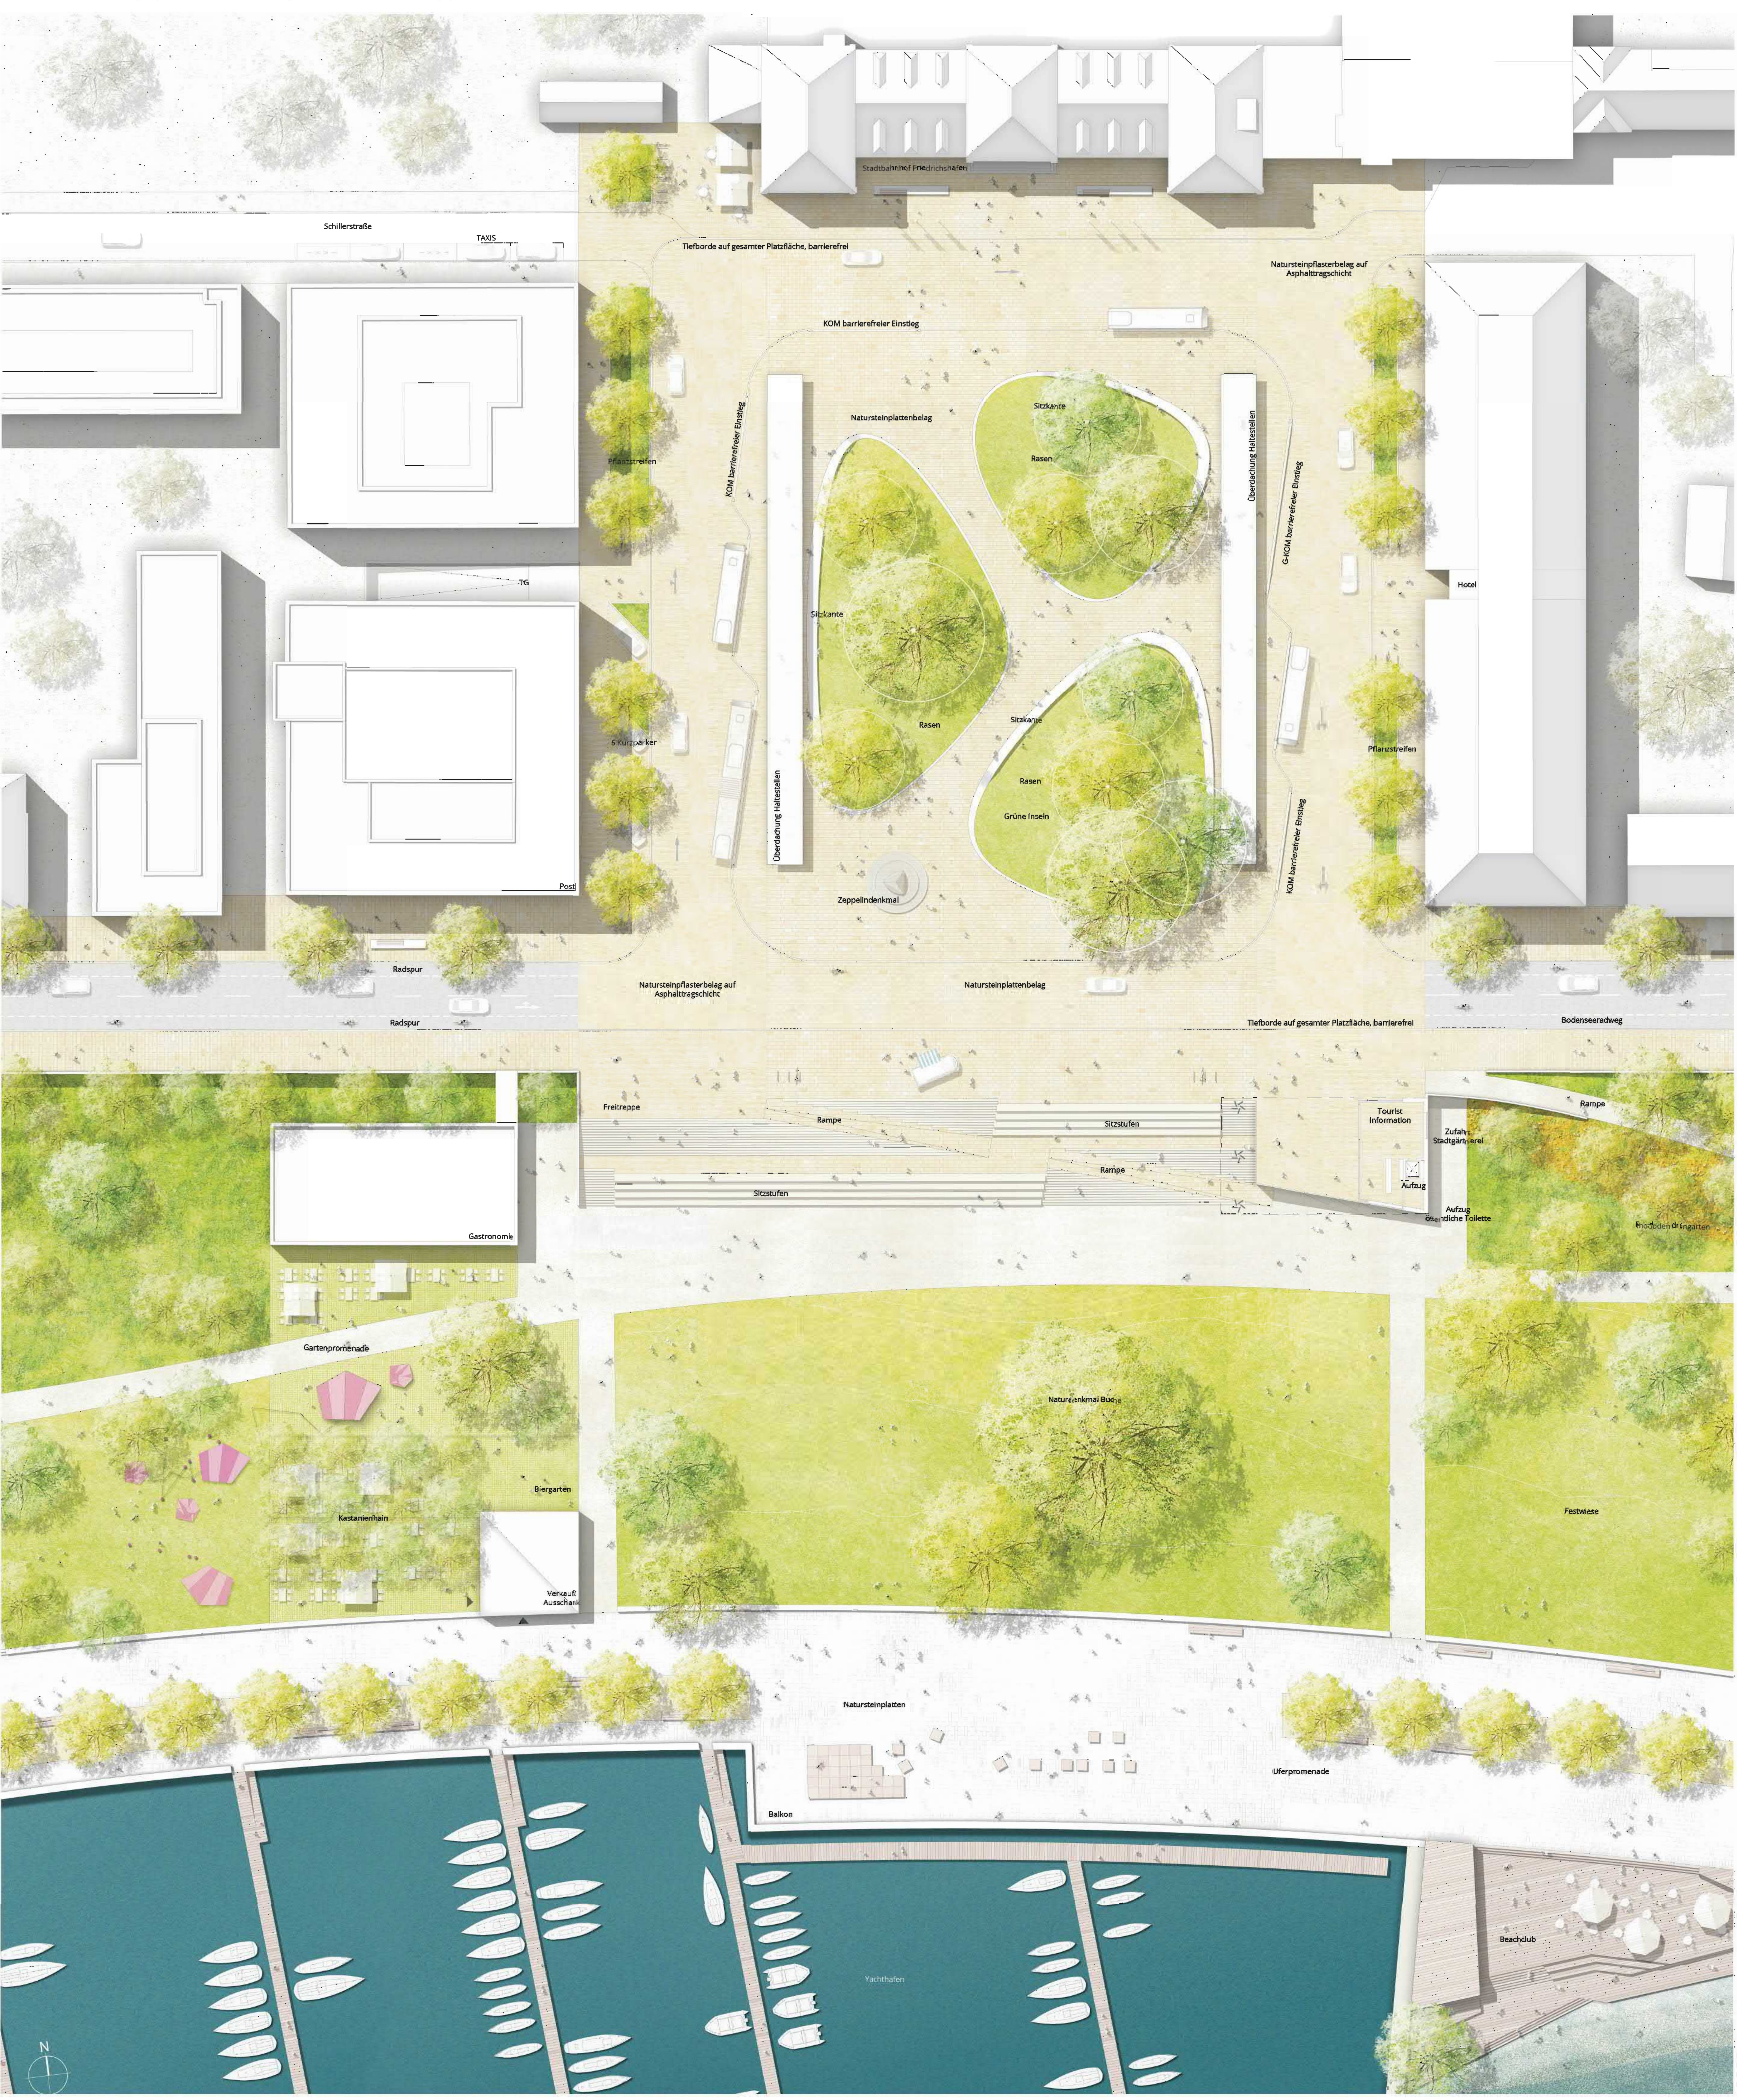





architekten | bau
k1
Schmid
Treiber Partner
baumgarten

This architectural site plan illustrates a waterfront development project. The plan is divided into several key areas:

- Top Section:** Features a row of buildings including a "Hotel", "Post", and "Gastronomie". A "Tiefborde auf gesamter Platzfläche, barrierefrei" (low curb on the entire plaza area, barrier-free) is indicated. A "KOM barrierefreier Einstieg" (wheelchair-accessible entrance) is shown for the "KOM" building.
- Central Plaza:** A large open area with "Natursteinplattenbelag" (natural stone plate paving). It includes a "Zeppelindenkmal" (Zeppelin monument) and a "Naturdenkmal Buche" (natural monument beech tree). A "Ramp" (ramp) leads to a "Bodenseeradweg" (Lake Bodensee path).
- Bottom Section:** A harbor area with a "Yachthafen" (yacht harbor) and a "Beachclub". A "Uferpromenade" (quay promenade) runs along the water. A "Verkauf/Ausschank" (sale/refreshment stand) is located near the "Kastanienhain" (chestnut grove).
- Green Spaces:** Includes a "Gartenpromenade" (garden promenade), "Biergarten" (beer garden), and "Rhododendrongarten" (rhododendron garden).
- Infrastructure:** Shows "Radspur" (bicycle path), "Taxis", and "TG" (public transport).

The plan also includes various other labels such as "Natursteinpflasterbelag auf Asphalttragschicht" (natural stone paving on asphalt subgrade), "Überdachung Haltestellen" (covered waiting area), and "Pflanzstreifen" (planting strip).



